564436

Feb-29-1928
This Map verified as to mathematical correctness
Chas [signature]

MAP OF SECTION No 4A

— OF —

TRUESDALE LAKE PROPERTY

SOUTH SALEM, TOWN OF LEWISBORO WESTCHESTER COUNTY, NEW YORK.

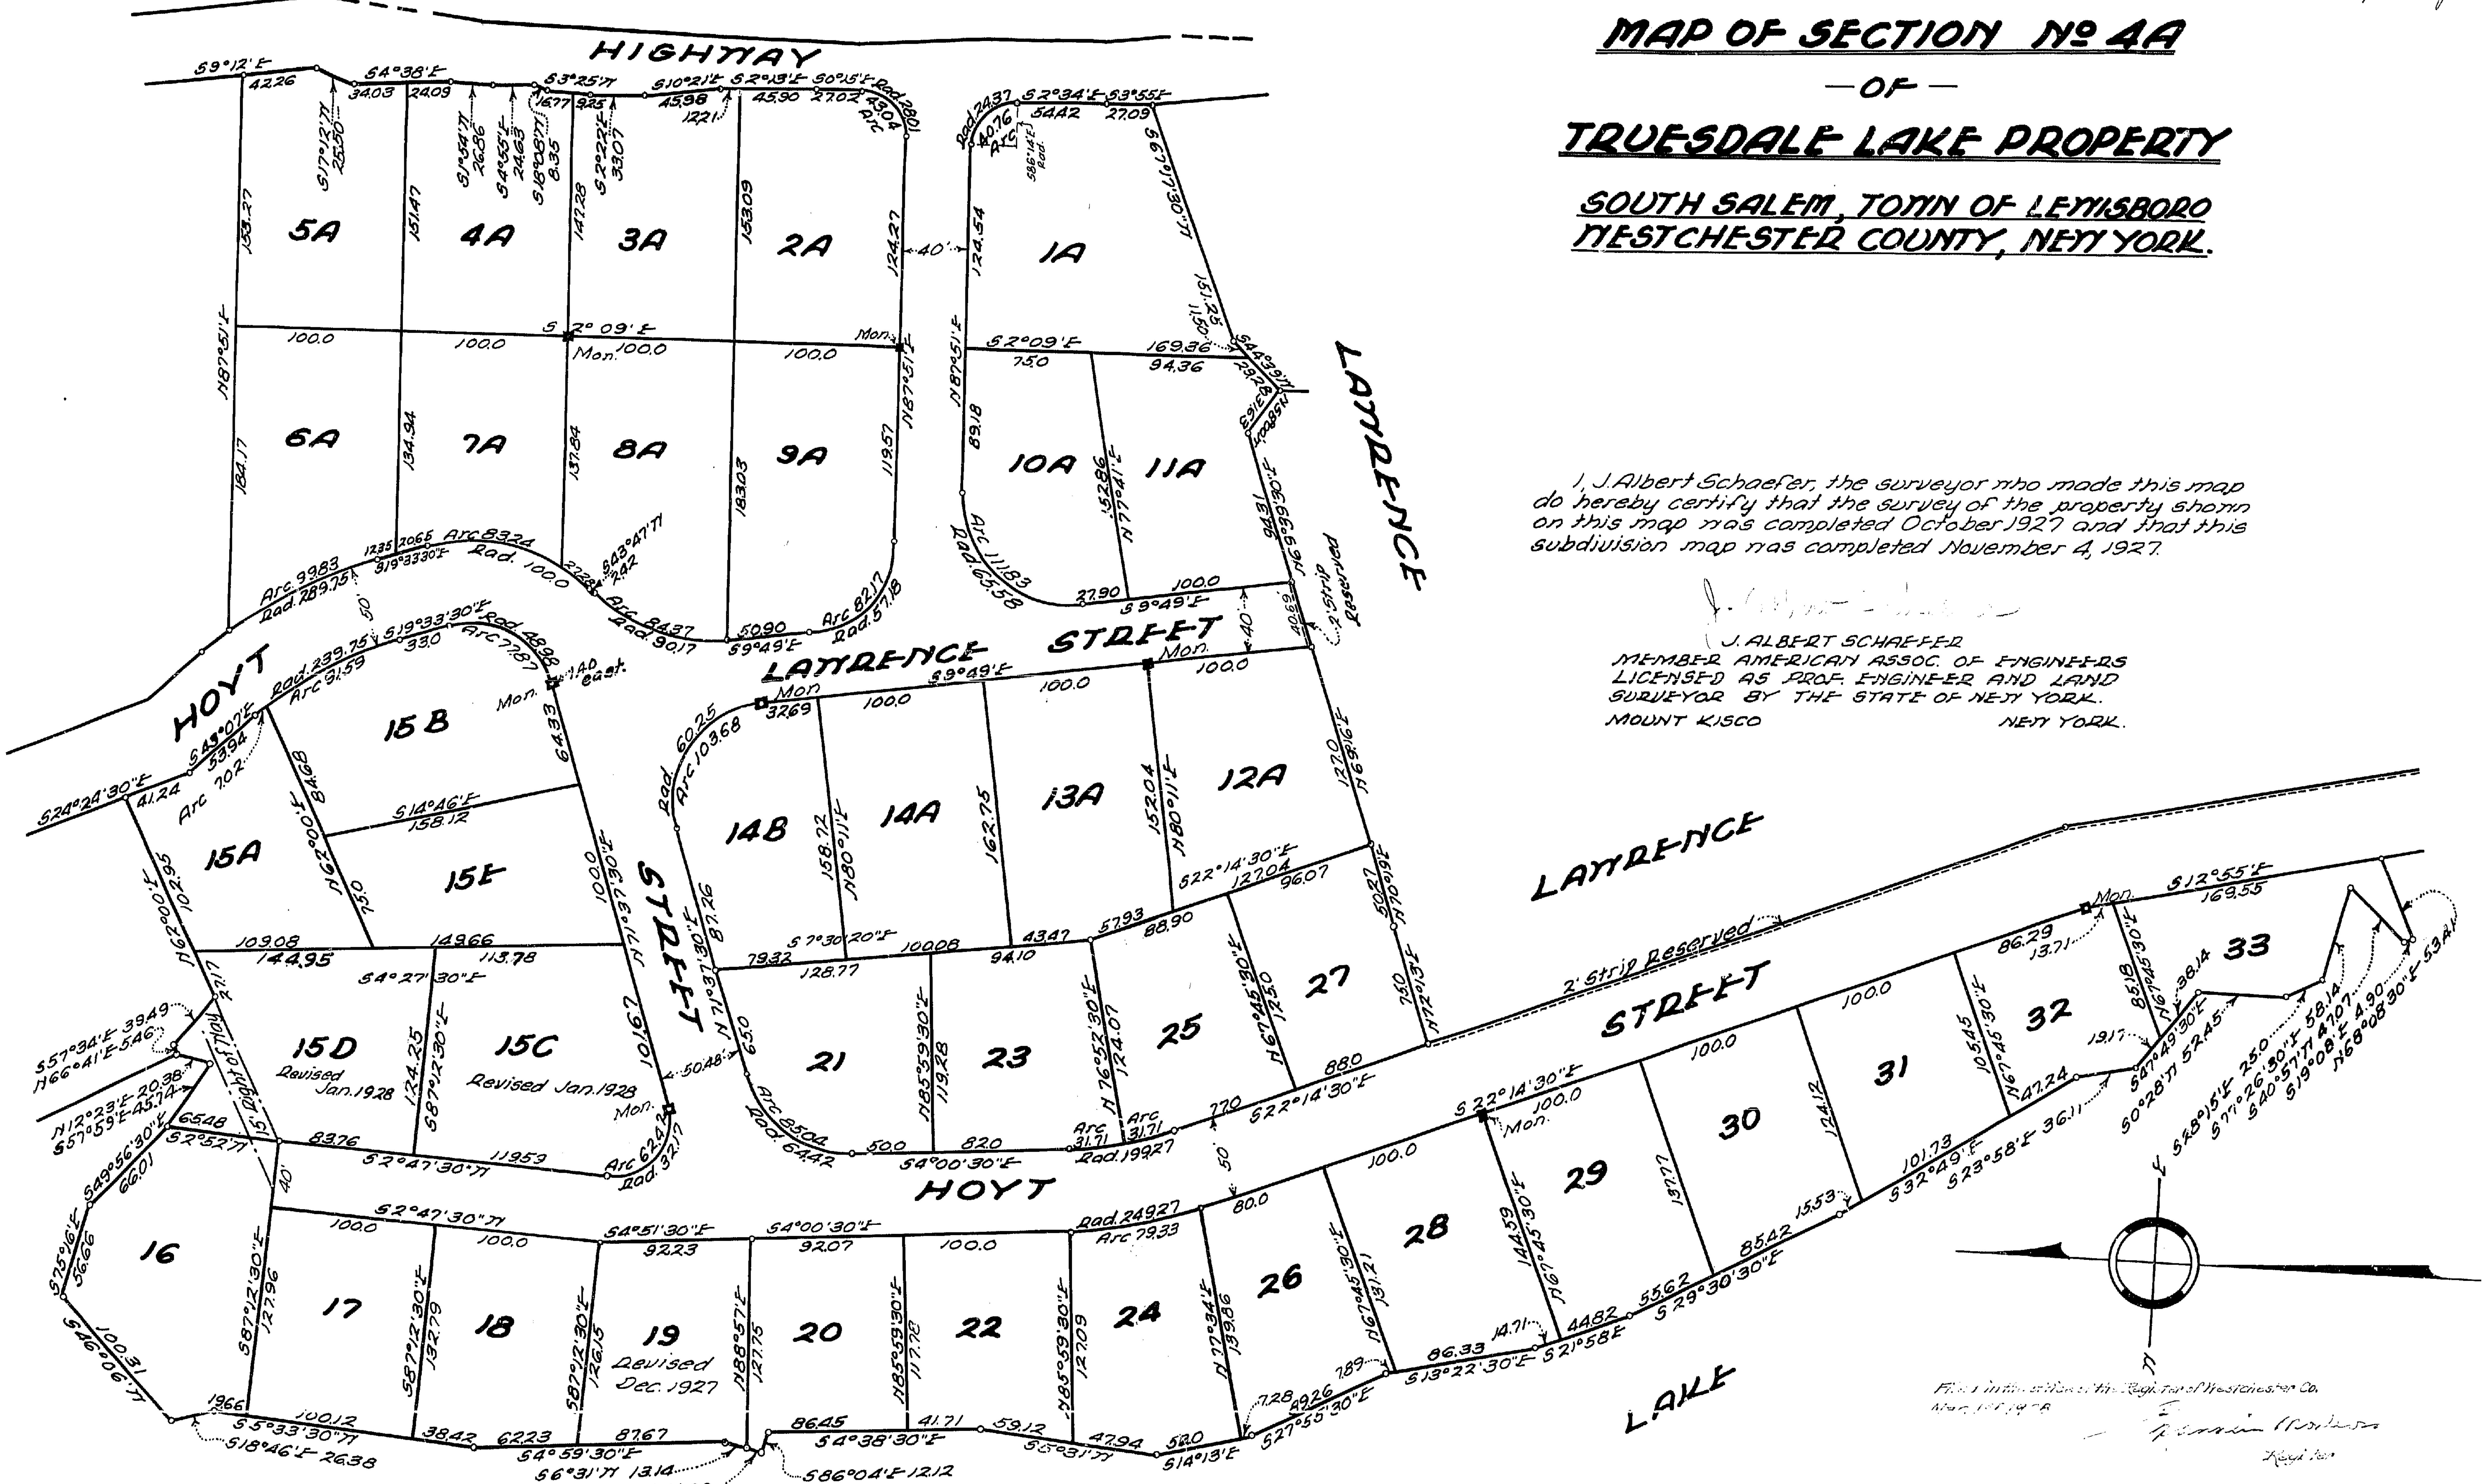

I, J. Albert Schaefer, the surveyor who made this map do hereby certify that the survey of the property shown on this map was completed October 1927 and that this subdivision map was completed November 4, 1927.

J. Albert Schaefer [signature]

J. ALBERT SCHAEFER
MEMBER AMERICAN ASSOC. OF ENGINEERS
LICENSED AS PROF. ENGINEER AND LAND SURVEYOR BY THE STATE OF NEW YORK.
MOUNT KISCO NEW YORK.

Filed in the office of the Register of Westchester Co.
Mar. 1st 1928
[signature]
Register

Certified to be correct to the Westchester Title & Trust Co.
J. Albert Schaefer [signature]
Licensed Land Surveyor